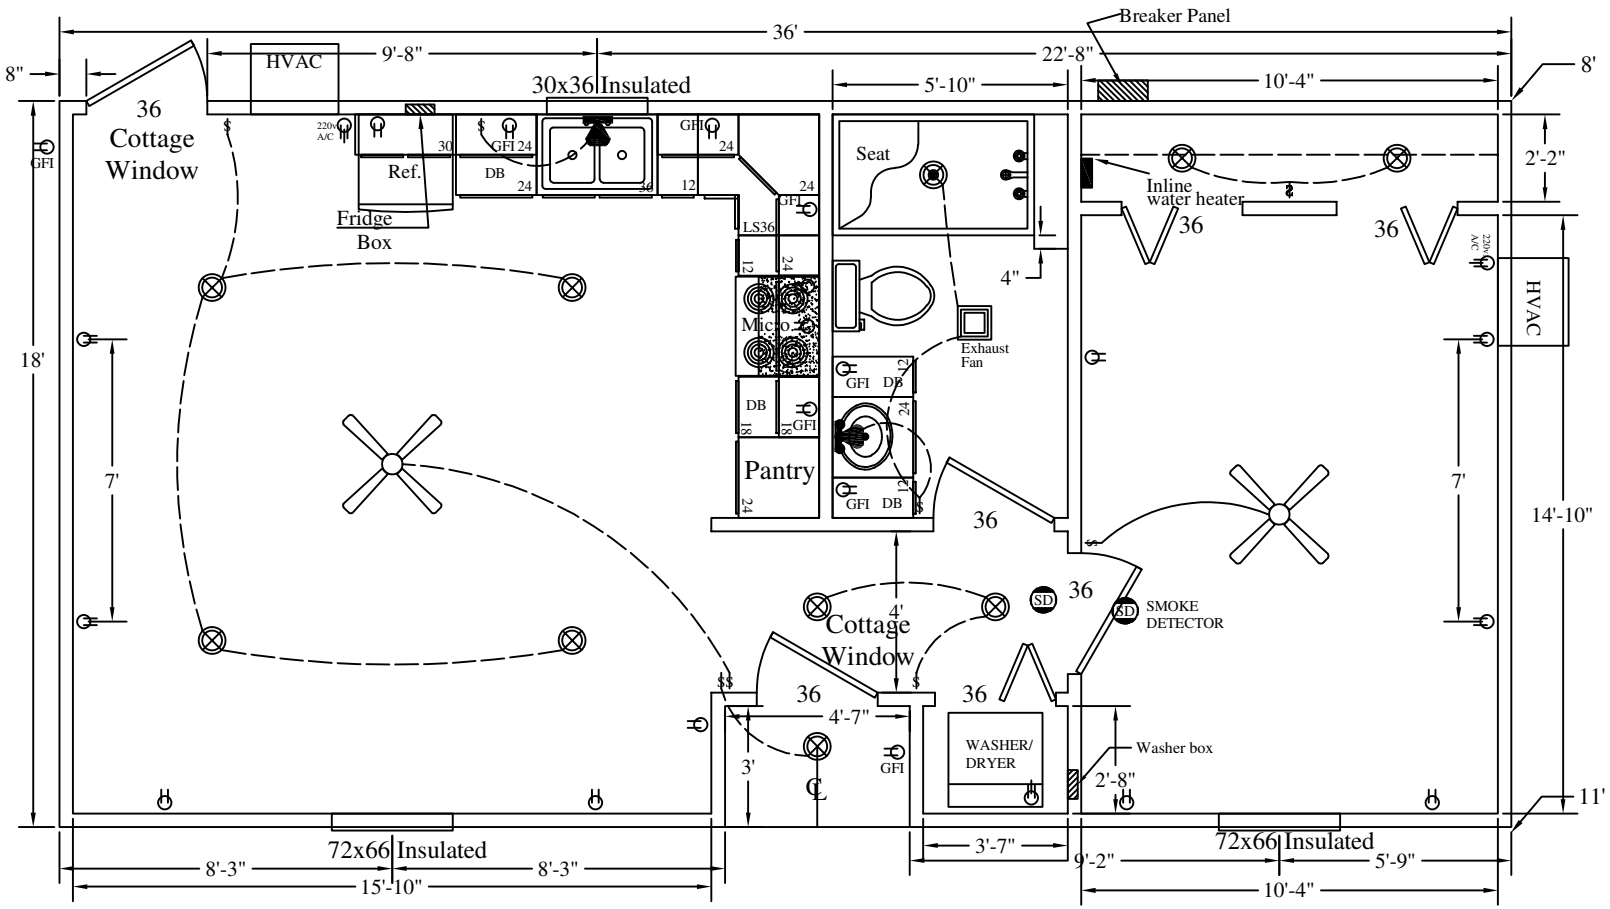

Haven- 648

Tile	
Cabinets	
Paneling	
Roof	
Body	
J-Rail	
Door Color	
Win Color	
Countertop	

11' to 8' Monoslope

Mono

2025

BLDF-HVN-11-18x36

Haven

GENERAL SHELTERS ®

Z:\DWG's\Building Div\Dwg Catalog\2025 dwgs\2025_Cabins\Haven\Haven.dwg, 5/27/2025 2:03:54 PM