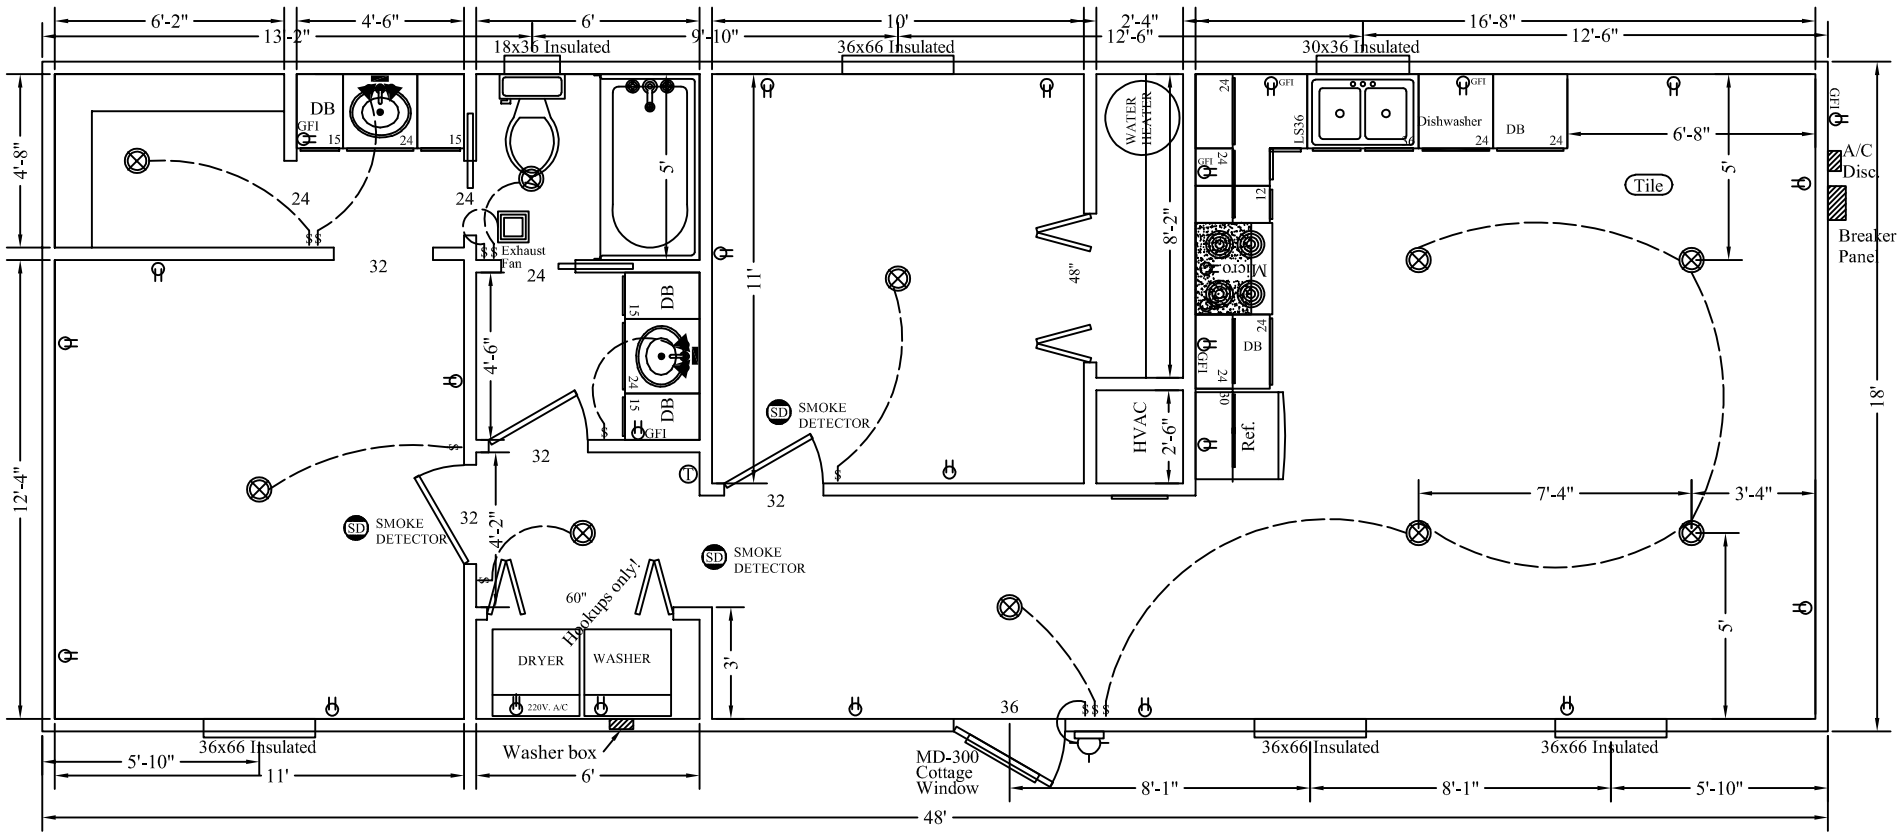

Ironwood - 864 sqft

Tile	
Cabinets	
Paneling	
Roof	
Body	
Shutters	
Win J-Rail	
Door Color	
Win Color	

P:\AutoCad Dwg\DWG's\Building Div\Dwg Catalog\2018 dwgs\2018_Cabins\Ironwood\BLDF-FIN-IRONWOOD.dwg, 6/29/2018 3:05:57 PM

Gable
Barn

2018

Ironwood

GENERAL SHELTERS ®